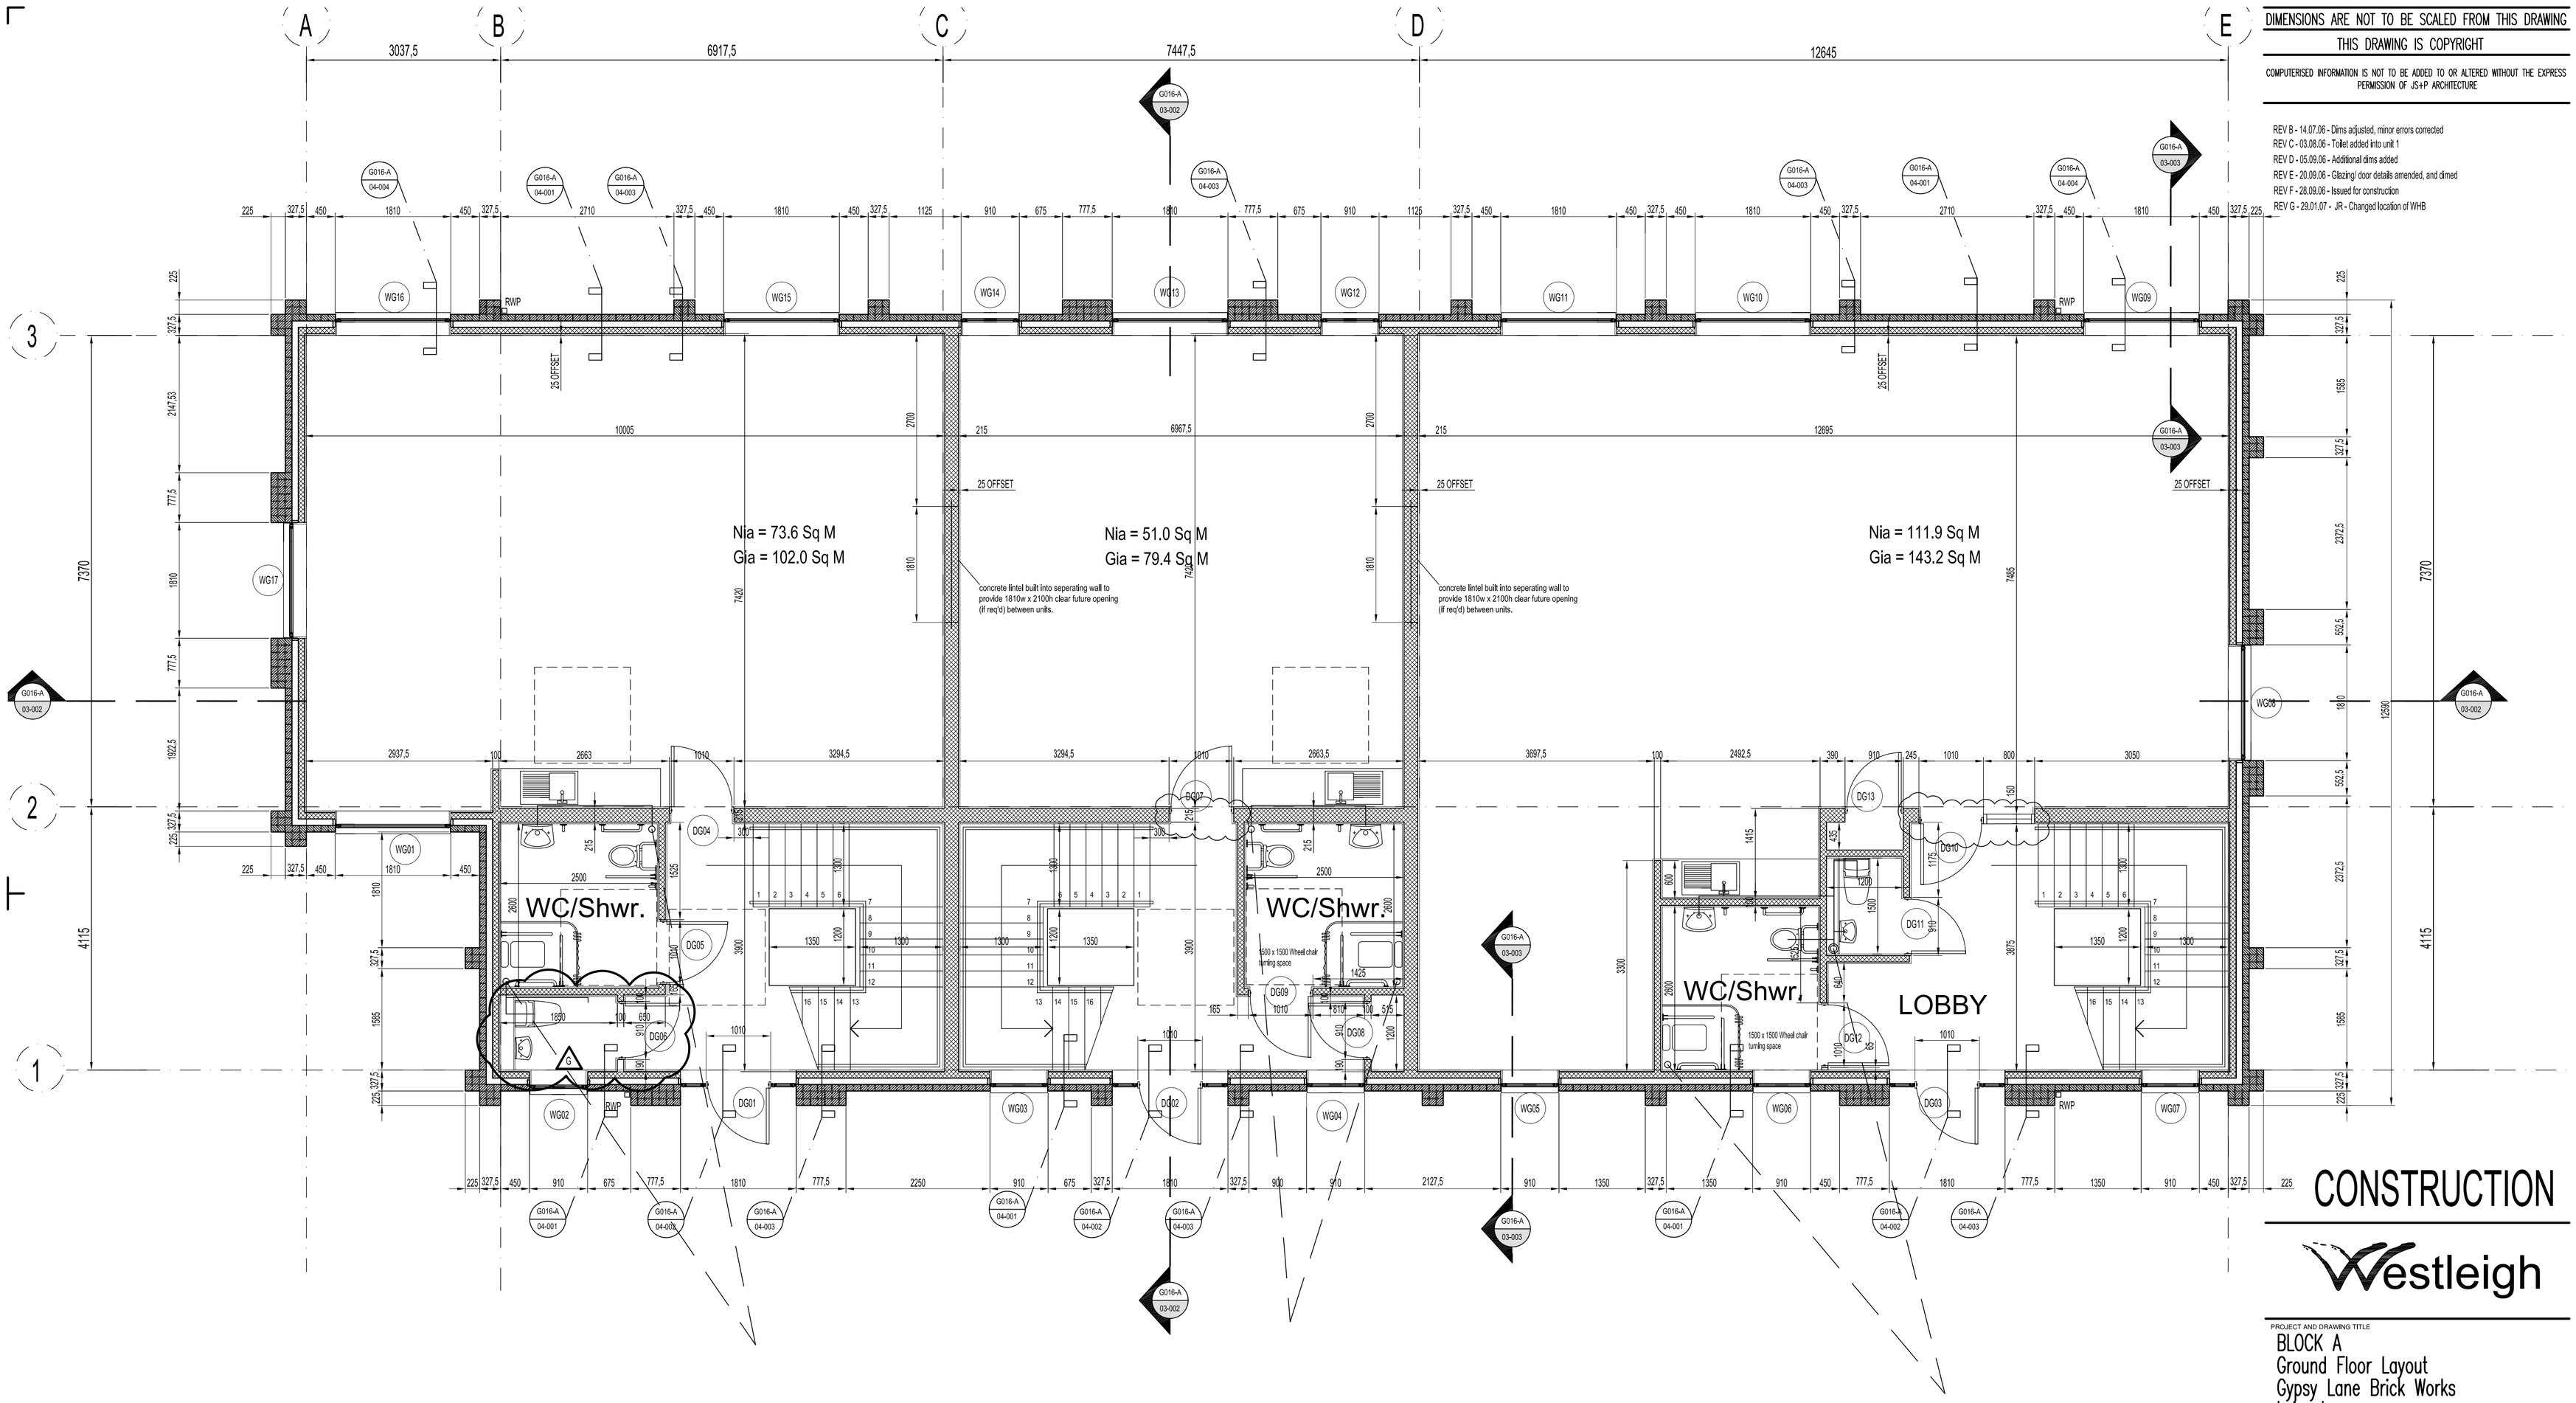

DIMENSIONS ARE NOT TO BE SCALED FROM THIS DRAWING

THIS DRAWING IS COPYRIGHT

COMPUTERISED INFORMATION IS NOT TO BE ADDED TO OR ALTERED WITHOUT THE EXPRESS PERMISSION OF JS+P ARCHITECTURE

REV B - 14.07.06 - Dims adjusted, minor errors corrected
REV C - 03.08.06 - Toilet added into unit 1
REV D - 05.09.06 - Additional dims added
REV E - 20.09.06 - Glazing/ door details amended, and dimed
REV F - 28.09.06 - Issued for construction
REV G - 29.01.07 - JR - Changed location of WHB

CONSTRUCTION

Westleigh

PROJECT AND DRAWING TITLE

BLOCK A
Ground Floor Layout
Gypsy Lane Brick Works
Leicester
Westleigh Developments Ltd

SCALE	DRAWN	DATE
1-50 @A1	JH	07-06-06
PROJECT No.	DRAWING No.	REVISION
G016 - A	01-001	G

J S + P
ARCHITECTURE

31 Lower Brown Street Leicester LE1 5TH T +44 (0)116 247 0101 F +44 (0)0116 247 0051
E beinspired@jsparchitecture.com W www.jsparchitecture.com